Permit #F00153719

FilmL.A., Inc.
6255 W Sunset Blvd, 12th Floor
Hollywood, CA 90028
t: (213)977-8600 - f: (213)977-8601
www.filmla.com

Summary Information

Permit No: F00153719 **Type of Permit:** FILMING **Release Date:** 07/19/2019

Production Company WALDO FILM PRODUCTIONS LLC

Insured Company Name WALDO FILM PRODUCTIONS LLC

Contact Phone No. 1 404-963-0907
Contact Phone No. 2
Fax
Address 5480 FULTON INDUSTRIAL BLVD, STE B
ATLANTA, Georgia 30336

Production Title WALDO

Type of Production Feature

Producer ANDREW LAER

Director TIM KIRBY

1st AD NA NA

Production Manager KIRK FELLOWS

FilmL.A. Coordinator CJ Leavens

Location Manager CARLYN CC COUCH
Primary Phone Mobile - 917-474-1207
Secondary Phone

Location Assistant NA NA
Primary Phone Mobile - 000-000-0000
Secondary Phone

Fees

Posting 600	$138.00
Posting 900	$207.00
Posting 1200	$552.00
Notification Charge	$692.00
FILMLA NON-REFUNDABLE FILM APPLICATION FEE	$699.00
LA CITY LANE AND STREET CLOSURE FEE	$1,248.00
LA CITY FIRE DEPARTMENT SPOT CHECK SURCHARGE	$85.00

Total Permit Fee $3,621.00

Number of Locations 8

NOT A PERMIT

Permit #F00153719

FilmL.A., Inc.
6255 W Sunset Blvd, 12th Floor
Hollywood, CA 90028
t: (213)977-8600 - f: (213)977-8601
www.filmla.com

Summary Information — Location

Permit Number	F00153719	**Location Manager**	CARLYN CC COUCH
Production Company	WALDO FILM PRODUCTIONS LLC	Primary Phone	Mobile - 917-474-1207
Insured Company	WALDO FILM PRODUCTIONS LLC	Secondary Phone	
Production Title	WALDO		

This location has been CANCELED

Location Address E 4th St., Mateo St - S Clarence St,(Excluding LA River) Los Angeles, CA, 90013

Location Name 4th ST BRIDGE

Location Type Bridge

Film Dates 7/20/2019 - 7/20/2019 07:00 - 15:00 1 day

Open or Closed to the Public Closed

Please see attached document Arts District Guidelines Revised April 29 2009.pdf

Equipment on Location

Type	Quantity
5 or 10 ton trucks	3
5 Ton Truck	2
Camera cars	1
Cast/Crew vehicles	60
Catering Truck	1
Cube Trucks	3
Generator	1
Honey Wagons	1
Motor Homes	1
Picture vehicles	20
Portable restrooms	1
Stakebed Trucks	2
Trailers	4
Vans	4

Personnel on Location

Type	Quantity
Cast	4
Crew	60
Extras	20

Filming Activities Brandishing weapons; Camera in car; Camera on sticks; Car-to-Car; Drive by; Drive ups & away; Driving shots; Equipment on sidewalk, in curb lane & across street; Exterior Dialogue; Intermittent pedestrian control; Intermittent traffic control - 2 minutes standard; Running & tow shots.; Wetdown; CANCEL LOCATION;

Jurisdiction **Political:** Los Angeles City - **Police:** Los Angeles **Fire:** Los Angeles City

NOT A PERMIT

FilmL.A., Inc.
6255 W Sunset Blvd, 12th Floor
Hollywood, CA 90028
t: (213)977-8600 - f: (213)977-8601
www.filmla.com

Summary Information — Location

Permit Number	F00153719	**Location Manager**	CARLYN CC COUCH
Production Company	WALDO FILM PRODUCTIONS LLC	Primary Phone	Mobile - 917-474-1207
Insured Company	WALDO FILM PRODUCTIONS LLC	Secondary Phone	
Production Title	WALDO		

	Council District 14	Police Department
Thomas Guide	**Page:** 634	**Grid:** H5
Parking	**Base Camp** Location Type : Filming Location	**Crew Parking** Location Type : To Be Determined
Lane / Full Closure	FULL CLOSURE - 4TH. ST. BRIDGE - ANDERSON ST. - MOLINO ST.	
Approximate Footage	0 - 300	
Date(s)	7/20/2019 to 7/20/2019	**Time(s)** 07:00 to 15:00

NOT A PERMIT

FilmL.A., Inc.
6255 W Sunset Blvd, 12th Floor
Hollywood, CA 90028
t: (213)977-8600 - f: (213)977-8601
www.filmla.com

Summary Information — Location

Permit Number F00153719
Production Company WALDO FILM PRODUCTIONS LLC
Insured Company WALDO FILM PRODUCTIONS LLC
Production Title WALDO

Location Manager CARLYN CC COUCH
Primary Phone Mobile - 917-474-1207
Secondary Phone

This location has been CANCELED

Location Address N. MAIN ST. - LAMAR ST. w. elmyra st, LOS ANGELS , CA, 90031

Location Type Street

Film Dates 7/20/2019 - 7/20/2019 07:00 - 15:00 1 day

Open or Closed to the Public Closed

Equipment on Location

Type	Quantity
5 or 10 ton trucks	3
5 Ton Truck	2
Camera cars	1
Cast/Crew vehicles	60
Catering Truck	1
Cube Trucks	3
Generator	1
Honey Wagons	1
Motor Homes	1
Picture vehicles	20
Portable restrooms	1
Stakebed Trucks	2
Trailers	4
Vans	4

Personnel on Location

Type	Quantity
Cast	4
Crew	60
Extras	20

Filming Activities Brandishing weapons; Camera in car; Camera on sticks; Car-to-Car; Drive by; Drive ups & away; Driving shots; Equipment on sidewalk, in curb lane & across street; Exterior Dialogue; Intermittent pedestrian control; Intermittent traffic control - 2 minutes standard; Running & tow shots.; Wetdown; CANCEL LOCATION;

Parking

Base Camp
Location Type : Filming Location

Crew Parking
Location Type : To Be Determined

NOT A PERMIT

FilmL.A., Inc.
6255 W Sunset Blvd, 12th Floor
Hollywood, CA 90028
t: (213)977-8600 - f: (213)977-8601
www.filmla.com

Summary Information — Location

Permit Number	F00153719	**Location Manager**	CARLYN CC COUCH
Production Company	WALDO FILM PRODUCTIONS LLC	Primary Phone	Mobile - 917-474-1207
Insured Company	WALDO FILM PRODUCTIONS LLC	Secondary Phone	
Production Title	WALDO		

This location has been CANCELED

Location Address N Main St, Ave 19- Lamar St., Los Angeles, CA, 90031

Location Type Street

Film Dates 7/20/2019 - 7/20/2019 07:00 - 15:00 1 day

Open or Closed to the Public Closed

Equipment on Location

Type	Quantity
5 or 10 ton trucks	3
5 Ton Truck	2
Camera cars	1
Cast/Crew vehicles	60
Catering Truck	1
Cube Trucks	3
Generator	1
Honey Wagons	1
Motor Homes	1
Picture vehicles	20
Portable restrooms	1
Stakebed Trucks	2
Trailers	4
Vans	4

Personnel on Location

Type	Quantity
Cast	4
Crew	60
Extras	20

Filming Activities Brandishing weapons; Camera in car; Camera on sticks; Car-to-Car; Drive by; Drive ups & away; Driving shots; Equipment on sidewalk, in curb lane & across street; Exterior Dialogue; Intermittent pedestrian control; Intermittent traffic control - 2 minutes standard; Running & tow shots.; Wetdown; cancel locatiion ;

Parking

Base Camp
Location Type : Filming Location

Crew Parking
Location Type : To Be Determined

NOT A PERMIT

Permit #F00153719

FilmL.A., Inc.
6255 W Sunset Blvd, 12th Floor
Hollywood, CA 90028
t: (213)977-8600 - f: (213)977-8601
www.filmla.com

Summary Information — Location

Permit Number	F00153719	**Location Manager**	CARLYN CC COUCH
Production Company	WALDO FILM PRODUCTIONS LLC	Primary Phone	Mobile - 917-474-1207
Insured Company	WALDO FILM PRODUCTIONS LLC	Secondary Phone	
Production Title	WALDO		

Location Address 6317 Hollywood Blvd, Los Angeles, CA, 90028

Location Type Street

Film Dates 7/20/2019 - 7/20/2019 06:00 - 13:00 1 day

Open or Closed to the Public Closed

Generic Conditions

*Certain service and personnel fees required by jurisdictional agencies are not collected by FilmL.A. Any such fees must be paid directly to the appropriate agency, and a separate invoice will be provided to the permittee.
All travel lanes and bike lanes shall be closed per the WATCH manual.
Community Survey Obtained
CROSSOVERS/CABLING ACROSS STREET I: Not allowed on street without prior approval.
Equipment staging and vehicles may park on one side of the street only.
Must Maintain 5' Clearance on Sidewalks/Walkways
Must maintain local/emergency access
No cast or crew parking on area streets
No interference with merchant activity.
No stopping or setting up in front of merchants or residents without prior approval
Notify LAPD Hollywood Division (213) 972-2971 and comm. (213) 978-6552 1/2 hour prior to any gunfire, brandishing weapons, special effects or simulated emergency or criminal activity.
Number of uniformed officers listed on the permit is a minimum requirement. Permittee remains responsible for deploying a sufficient number of uniformed officers to provide traffic and crowd control to ensure the safety of the film crew and the public.
Traffic control must be done in accordance w/MUTCD
Traffic Officers Required
Uniformed officers shall have a copy of the film permit in their possession and are required to confirm that all traffic control signage devices are in place.

Please see attached documents
Hollywood Blvd btwn Vine St & Ivar Ave NS curb - Waldo.pdf
Scan Jul 18 2019 at 12_44 PM.pdf

Equipment on Location

Type	Quantity
5 or 10 ton trucks	3
5 Ton Truck	2
Cast/Crew	100

Personnel on Location

Type	Quantity
Cast	6
Crew	60
Extras	25

NOT A PERMIT

FilmL.A., Inc.
6255 W Sunset Blvd, 12th Floor
Hollywood, CA 90028
t: (213)977-8600 - f: (213)977-8601
www.filmla.com

Summary Information — Location

Permit Number	F00153719	**Location Manager**	CARLYN CC COUCH
Production Company	WALDO FILM PRODUCTIONS LLC	Primary Phone	Mobile - 917-474-1207
Insured Company	WALDO FILM PRODUCTIONS LLC	Secondary Phone	
Production Title	WALDO		

vehicles		Off-Duty/Retired LAPD Officer(s)	2
Catering Truck	1		
Cube Trucks	3		
Generator	1		
Honey Wagons	1		
Picture vehicles	1		
Portable restrooms	2		
Stakebed Trucks	2		
Trailers	4		
Vans	3		

Filming Activities Brandishing weapons; Camera on sticks; Car-to-Car; Drive by; Drive ups & away; Equipment on sidewalk, in curb lane & across street; Exterior Dialogue; Exterior establishing shots; Interior and exterior dialogue; Intermittent pedestrian control; Intermittent traffic control - 2 minutes standard; Set dressing tatto palor to gun shop, actor walks into shop walks away holding weapon. extras walking on both sides of the sidewalk; Actor rides his bike up to and away , traffic and pedestrian control;

Jurisdiction **Political:** Los Angeles City - Council District 13 **Police:** Los Angeles Police Department **Fire:** Los Angeles City

Thomas Guide **Page:** 593 **Grid:** F4

Approvals

LOS ANGELES CITY POLICE DEPARTMENT	Gabriel Aleman
FILML.A. CLOSURES	Yulizza Ramirez
LOS ANGELES CITY DEPARTMENT OF PUBLIC WORKS	Vanessa Martin

Coordinator Note Production to lower and turn around posted parking sings upon completion of activity at location.

Parking

Base Camp	5951 Hollywood Blvd,	**Crew Parking**	5951 Hollywood Blvd,
Location Type :	Los Angeles, CA,	Location Type :	Los Angeles, CA,
Other Location	90028	Other Location	90028

Posting "No Parking" signs N/S HOLLYWOOD BLVD., VINE ST. - IVAR ST.
E/S IVAR ST., HOLLYWOOD BLVD. NORTH 100'

NOT A PERMIT

FilmL.A., Inc.
6255 W Sunset Blvd, 12th Floor
Hollywood, CA 90028
t: (213)977-8600 - f: (213)977-8601
www.filmla.com

Summary Information — Location

Permit Number	F00153719	**Location Manager**	CARLYN CC COUCH
Production Company	WALDO FILM PRODUCTIONS LLC	Primary Phone	Mobile - 917-474-1207
Insured Company	WALDO FILM PRODUCTIONS LLC	Secondary Phone	
Production Title	WALDO		

Approximate Footage 601 - 900 **Log Number** 247427

Date(s) 7/20/2019 to 7/20/2019 **Time(s)** 06:00 to 15:00

Lane / Full Closure N/S CURB LANE CLOSURE HOLLYWOOD BLVD. - VINE ST. - IVAR ST.

Approximate Footage 0 - 300

Date(s) 7/20/2019 to 7/20/2019 **Time(s)** 06:00 to 13:00

NOT A PERMIT

FilmL.A., Inc.
6255 W Sunset Blvd, 12th Floor
Hollywood, CA 90028
t: (213)977-8600 - f: (213)977-8601
www.filmla.com

Summary Information — Location

Permit Number	F00153719	**Location Manager**	CARLYN CC COUCH
Production Company	WALDO FILM PRODUCTIONS LLC	Primary Phone	Mobile - 917-474-1207
Insured Company	WALDO FILM PRODUCTIONS LLC	Secondary Phone	
Production Title	WALDO		

Location Address	Beachwood Dr., Glen Alder St. - Glen Holly St, Los Angeles , CA, 90028
Location Type	Street
Film Dates	7/20/2019 - 7/20/2019 15:00 - 22:00 1 day
Open or Closed to the Public	Open
Generic Conditions	*Certain service and personnel fees required by jurisdictional agencies are not collected by FilmL.A. Any such fees must be paid directly to the appropriate agency, and a separate invoice will be provided to the permittee. All travel lanes and bike lanes shall be closed per the WATCH manual. Community Survey Obtained CROSSOVERS/CABLING ACROSS STREET I: Not allowed on street without prior approval. Equipment staging and vehicles may park on one side of the street only. Must Maintain 5' Clearance on Sidewalks/Walkways Must maintain local/emergency access No cast or crew parking on area streets No interference with merchant activity. No stopping and setting up in residential areas before 7am or after 10pm without prior approval No stopping or setting up in front of merchants or residents without prior approval Notify LAPD Hollywood Division (213) 972-2971 and comm. (213) 978-6552 1/2 hour prior to any gunfire, brandishing weapons, special effects or simulated emergency or criminal activity. Number of uniformed officers listed on the permit is a minimum requirement. Permittee remains responsible for deploying a sufficient number of uniformed officers to provide traffic and crowd control to ensure the safety of the film crew and the public. Traffic control must be done in accordance w/MUTCD Traffic Officers Required Uniformed officers shall have a copy of the film permit in their possession and are required to confirm that all traffic control signage devices are in place.
Please see attached document	Beachwood Dr btwn Glen Alder St & Glen Oak St ES curb+1 - Waldo.pdf

Equipment on Location

Type	Quantity
5 or 10 ton trucks	3
5 Ton Truck	2

Personnel on Location

Type	Quantity
Cast	6
Crew	60

NOT A PERMIT

FilmL.A., Inc.
6255 W Sunset Blvd, 12th Floor
Hollywood, CA 90028
t: (213)977-8600 - f: (213)977-8601
www.filmla.com

Summary Information — Location

Permit Number F00153719
Production Company WALDO FILM PRODUCTIONS LLC
Insured Company WALDO FILM PRODUCTIONS LLC
Production Title WALDO

Location Manager CARLYN CC COUCH
Primary Phone Mobile - 917-474-1207
Secondary Phone

Cast/Crew vehicles	100	Extras	20
Catering Truck	1	Off-Duty/Retired LAPD Officer(s)	2
Cube Trucks	3		
Generator	1		
Honey Wagons	1		
Motor Homes	1		
Picture vehicles	20		
Portable restrooms	1		
Stakebed Trucks	2		
Trailers	4		
Vans	3		

Filming Activities Camera in car; Camera on sticks; Car-to-Car; Drive by; Drive ups & away; Driving shots; Equipment on sidewalk, in curb lane & across street; Exterior Dialogue; Exterior establishing shots; Intermittent pedestrian control; Intermittent traffic control - 2 minutes standard; Talent in police uniforms; talent riding a bike with cars following behind (LA traffic scene) background cars to include police cars, new van for picture cars, traffic and pedestrian control; talent in police uniforms in picture car;

Jurisdiction **Political:** Los Angeles City - Council District 04 **Police:** Los Angeles Police Department **Fire:** Los Angeles City

Approvals

FILML.A. CLOSURES	Jennifer Morelos
LOS ANGELES CITY DEPARTMENT OF PUBLIC WORKS	Cairo Hunter
LOS ANGELES CITY POLICE DEPARTMENT	Gabriel Aleman

Parking

Base Camp Location Type : Other Location	5951 Hollywood Blvd, Los Angeles, CA, 90028	**Crew Parking** Location Type : Other Location	5951 Hollywood Blvd, Los Angeles, CA, 90028

Posting "No Parking" signs B/S BEACHWOOD DR. - GLEN ALDER ST. - GLEN OAK ST.

Approximate Footage 901 - 1200 **Log Number** 247746

Date(s) 7/20/2019 to 7/20/2019 **Time(s)** 13:00 to 22:00

NO PERMIT

FilmL.A., Inc.
6255 W Sunset Blvd, 12th Floor
Hollywood, CA 90028
t: (213)977-8600 - f: (213)977-8601
www.filmla.com

Summary Information — Location

Permit Number	F00153719	**Location Manager**	CARLYN CC COUCH
Production Company	WALDO FILM PRODUCTIONS LLC	Primary Phone	Mobile - 917-474-1207
Insured Company	WALDO FILM PRODUCTIONS LLC	Secondary Phone	
Production Title	WALDO		

Lane / Full Closure N/S DIRECTION CLOSURE BEACHWOOD DR. - GLEN ALDER ST. - GLEN HOLLY ST

Approximate Footage 0 - 300

Date(s) 7/20/2019 to 7/20/2019 **Time(s)** 15:00 to 21:00

NOT A PERMIT

FilmL.A., Inc.
6255 W Sunset Blvd, 12th Floor
Hollywood, CA 90028
t: (213)977-8600 - f: (213)977-8601
www.filmla.com

Summary Information — Location

Permit Number	F00153719	**Location Manager**	CARLYN CC COUCH
Production Company	WALDO FILM PRODUCTIONS LLC	Primary Phone	Mobile - 917-474-1207
Insured Company	WALDO FILM PRODUCTIONS LLC	Secondary Phone	
Production Title	WALDO		

Location Address	5555 Melrose Ave, Los Angeles, CA, 90038
Location Name	PARAMOUNT STUDIOS
Location Type	Certified Studio
Film Dates	7/21/2019 - 7/21/2019 06:00 - 21:00 1 day
Open or Closed to the Public	Closed
Generic Conditions	*Certain service and personnel fees required by jurisdictional agencies are not collected by FilmL.A. Any such fees must be paid directly to the appropriate agency, and a separate invoice will be provided to the permittee. All travel lanes and bike lanes shall be closed per the WATCH manual. Community Survey Obtained CROSSOVERS/CABLING ACROSS STREET I: Not allowed on street without prior approval. Equipment staging and vehicles may park on one side of the street only. Must Maintain 5' Clearance on Sidewalks/Walkways Must maintain local/emergency access No cast or crew parking on area streets No interference with merchant activity. No stopping or setting up in front of merchants or residents without prior approval Number of uniformed officers listed on the permit is a minimum requirement. Permittee remains responsible for deploying a sufficient number of uniformed officers to provide traffic and crowd control to ensure the safety of the film crew and the public. Traffic control must be done in accordance w/MUTCD Traffic Officers Required Uniformed officers shall have a copy of the film permit in their possession and are required to confirm that all traffic control signage devices are in place.
Please see attached document	Melrose Ave btwn Van Ness Ave & Windsor Blvd NS curb - Waldo (Rev 1).pdf

Equipment on Location

Type	Quantity
5 or 10 ton trucks	3
5 Ton Truck	2
Cast/Crew vehicles	100

Personnel on Location

Type	Quantity
Cast	6
Crew	60
Extras	20
Off-Duty/Retired	2

NOT A PERMIT

FilmL.A., Inc.
6255 W Sunset Blvd, 12th Floor
Hollywood, CA 90028
t: (213)977-8600 - f: (213)977-8601
www.filmla.com

Summary Information — Location

Permit Number F00153719
Production Company WALDO FILM PRODUCTIONS LLC
Insured Company WALDO FILM PRODUCTIONS LLC
Production Title WALDO

Location Manager CARLYN CC COUCH
Primary Phone Mobile - 917-474-1207
Secondary Phone

Condors	1
Cube Trucks	3
Generator	1
Honey Wagons	1
Motor Homes	1
Picture vehicles	20
Portable restrooms	2
Stakebed Trucks	3
Trailers	4
Vans	4

LAPD Officer(s)

Filming Activities Camera in car; Camera on sticks; Car-to-Car; Drive by; Drive ups & away; Driving shots; Equipment on sidewalk & street; Equipment on sidewalk, in curb lane & across street; Exterior Dialogue; Exterior establishing shots; Intermittent pedestrian control; Intermittent traffic control - 2 minutes standard; Near hits & misses; Precision driving (within or below posted speed limit only); Exterior filming in front of Bronson Gate, actor rides up to and away from the guard gate on a bike. car drives up to gate and away from guard gate.; Background cars drive up and away from gate. Exterior dialogue car peels out of driveway of location, ipc, itc; talent riding bike car hits bike ; itc/ipc length of lane closure - Melrose Ave.- Van Ness Ave. to Windsor Blvd. ; actor riding scooter on sidewealk, condor and generator in curb lane;

Jurisdiction **Political:** Los Angeles City - Council District 13 **Police:** Los Angeles Police Department **Fire:** Los Angeles City

Thomas Guide **Page:** 593 **Grid:** G6

Location Notes *CERTIFIED STUDIO. PERMIT ONLY REQUIRED IF FILMING ACTIVITY OCCURRING OFF PROPERTY.*

Approvals

FILML.A. CLOSURES	Yulizza Ramirez
LOS ANGELES CITY DEPARTMENT OF PUBLIC WORKS	Cairo Hunter
LOS ANGELES CITY POLICE DEPARTMENT	Irene Martinez

Coordinator Note PRODUCTION TO LOWER AND TURN AROUND POSTED PARKING SINGS UPON COMPLETION OF ACTIVITY AT LOCATION

Parking **Base Camp** 5951 Hollywood Blvd, **Crew Parking** 5951 Hollywood Blvd,

NOT A PERMIT

FilmL.A., Inc.
6255 W Sunset Blvd, 12th Floor
Hollywood, CA 90028
t: (213)977-8600 - f: (213)977-8601
www.filmla.com

Summary Information — Location

Permit Number	F00153719	**Location Manager**	CARLYN CC COUCH
Production Company	WALDO FILM PRODUCTIONS LLC	Primary Phone	Mobile - 917-474-1207
Insured Company	WALDO FILM PRODUCTIONS LLC	Secondary Phone	
Production Title	WALDO		

Location Type :	Los Angeles, CA,	Location Type :	Los Angeles, CA,
Other Location	90028	Other Location	90028

Posting "No Parking" signs N/S MELROSE AVE. - VAN NESS AVE - WINDSOR BLVD.

247434 OLD REQUEST THAT WAS CANCELLED

Approximate Footage 901 - 1200 **Log Number** 248060

Date(s) 7/21/2019 to 7/21/2019 **Time(s)** 06:00 to 22:00

Lane / Full Closure N/S CURB LANE - MELROSE AVE. - VAN NESS AVE- WINDSOR BLVD.

Approximate Footage 0 - 300

Date(s) 7/21/2019 to 7/21/2019 **Time(s)** 06:00 to 20:00

NOT A PERMIT

FilmL.A., Inc.
6255 W Sunset Blvd, 12th Floor
Hollywood, CA 90028
t: (213)977-8600 - f: (213)977-8601
www.filmla.com

Summary Information — Location

Permit Number	F00153719	**Location Manager**	CARLYN CC COUCH
Production Company	WALDO FILM PRODUCTIONS LLC	Primary Phone	Mobile - 917-474-1207
Insured Company	WALDO FILM PRODUCTIONS LLC	Secondary Phone	
Production Title	WALDO		

Location Address Yucca St., Ivar Ave - N Argyle Ave, Los Angeles, CA, 90028

Location Type Street

Film Dates 7/20/2019 - 7/20/2019 10:00 - 18:00 1 day

Open or Closed to the Public Open

Generic Conditions

*Certain service and personnel fees required by jurisdictional agencies are not collected by FilmL.A. Any such fees must be paid directly to the appropriate agency, and a separate invoice will be provided to the permittee.
All travel lanes and bike lanes shall be closed per the WATCH manual.
Community Survey Obtained
CROSSOVERS/CABLING ACROSS STREET I: Not allowed on street without prior approval.
Equipment staging and vehicles may park on one side of the street only.
Must Maintain 5' Clearance on Sidewalks/Walkways
Must maintain local/emergency access
No cast or crew parking on area streets
No interference with merchant activity.
No stopping or setting up in front of merchants or residents without prior approval
Notify LAPD Hollywood Division (213) 972-2971 and comm. (213) 978-6552 1/2 hour prior to any gunfire, brandishing weapons, special effects or simulated emergency or criminal activity.
Number of uniformed officers listed on the permit is a minimum requirement. Permittee remains responsible for deploying a sufficient number of uniformed officers to provide traffic and crowd control to ensure the safety of the film crew and the public.
Traffic control must be done in accordance w/MUTCD
Traffic Officers Required
Uniformed officers shall have a copy of the film permit in their possession and are required to confirm that all traffic control signage devices are in place.

Please see attached document Yucca St btwn Argyle Triangle & Vine St NS curb - Waldo.pdf

Equipment on Location

Type	Quantity
5 or 10 ton trucks	3
5 Ton Truck	2
Cast/Crew	100

Personnel on Location

Type	Quantity
Cast	6
Crew	60
Extras	20

NOT A PERMIT

FilmL.A., Inc.
6255 W Sunset Blvd, 12th Floor
Hollywood, CA 90028
t: (213)977-8600 - f: (213)977-8601
www.filmla.com

Summary Information — Location

Permit Number F00153719
Production Company WALDO FILM PRODUCTIONS LLC
Insured Company WALDO FILM PRODUCTIONS LLC
Production Title WALDO

Location Manager CARLYN CC COUCH
Primary Phone Mobile - 917-474-1207
Secondary Phone

vehicles	
Catering Truck	1
Cube Trucks	3
Generator	1
Honey Wagons	1
Motor Homes	1
Picture vehicles	10
Portable restrooms	1
Trailers	4
Vans	4

Off-Duty/Retired LAPD Officer(s) 2

Filming Activities Camera in car; Camera on sticks; Car-to-Car; Drive by; Drive ups & away; Driving shots; Equipment on sidewalk, in curb lane & across street; Exterior Dialogue; Exterior establishing shots; Exterior motion without sound; Intermittent pedestrian control; Intermittent traffic control - 2 minutes standard; Talent in police uniforms; Actor riding bike car follwoing him, bus pull up and away actor enters bus , camera also on the Triangle of Yucca and Ivar; 10 picture cars folling , police car, news vans, emergency vehicles. Talent in police uniforms in car;

Jurisdiction **Political:** Los Angeles City - Council District 13 **Police:** Los Angeles Police Department **Fire:** Los Angeles City

Thomas Guide **Page:** 593 **Grid:** F4

Approvals

FILML.A. CLOSURES	Yulizza Ramirez
LOS ANGELES CITY DEPARTMENT OF PUBLIC WORKS	Vanessa Martin
LOS ANGELES CITY POLICE DEPARTMENT	Gabriel Aleman

Coordinator Note No parking in front of 1750 Vine St without prior approval.
No parking in handicap spaces.

Parking

Base Camp Location Type : Other Location	5951 Hollywood Blvd, Los Angeles, CA, 90028	**Crew Parking** Location Type : Other Location	5951 Hollywood Blvd, Los Angeles, CA, 90028

Posting "No Parking" signs N/S YUCCA ST. - IVAR ST. - VINE AVE

NOT A PERMIT

FilmL.A., Inc.
6255 W Sunset Blvd, 12th Floor
Hollywood, CA 90028
t: (213)977-8600 - f: (213)977-8601
www.filmla.com

Summary Information — Location

Permit Number	F00153719	**Location Manager**	CARLYN CC COUCH
Production Company	WALDO FILM PRODUCTIONS LLC	Primary Phone	Mobile - 917-474-1207
Insured Company	WALDO FILM PRODUCTIONS LLC	Secondary Phone	
Production Title	WALDO		

Approximate Footage 301 - 600 **Log Number** 247753

Date(s) 7/20/2019 to 7/20/2019 **Time(s)** 07:00 to 17:00

Lane / Full Closure N/S CLOSURE YUCCA ST. (CURB ADJACENT LANE) - FROM THE ARGYLE TRIANGLE TO VINE ST. STARTING THE CLOSURE ON ARGYLE AT THE 101 FWY

Approximate Footage 0 - 300

Date(s) 7/20/2019 to 7/20/2019 **Time(s)** 11:00 to 16:00

NOT A PERMIT

FilmL.A., Inc.
6255 W Sunset Blvd, 12th Floor
Hollywood, CA 90028
t: (213)977-8600 - f: (213)977-8601
www.filmla.com

Summary Information — Location

Permit Number	F00153719	**Location Manager**	CARLYN CC COUCH
Production Company	WALDO FILM PRODUCTIONS LLC	Primary Phone	Mobile - 917-474-1207
Insured Company	WALDO FILM PRODUCTIONS LLC	Secondary Phone	
Production Title	WALDO		

This location has been CANCELED

Location Address Larchmont Blvd, Melrose Ave - Clinton St, Los Angeles, CA 90038

Location Type Street

Film Dates 7/21/2019 - 7/21/2019 12:00 - 21:00 1 day

Open or Closed to the Public Open

Generic Conditions

*Certain service and personnel fees required by jurisdictional agencies are not collected by FilmL.A. Any such fees must be paid directly to the appropriate agency, and a separate invoice will be provided to the permittee.
All travel lanes and bike lanes shall be closed per the WATCH manual.
Community Survey Required
CROSSOVERS/CABLING ACROSS STREET I: Not allowed on street without prior approval.
Equipment staging and vehicles may park on one side of the street only.
Must Maintain 5' Clearance on Sidewalks/Walkways
Must maintain local/emergency access
No cast or crew parking on area streets
No interference with merchant activity.
No stopping or setting up in front of merchants or residents without prior approval
Number of uniformed officers listed on the permit is a minimum requirement.
Permittee remains responsible for deploying a sufficient number of uniformed officers to provide traffic and crowd control to ensure the safety of the film crew and the public.
Traffic control must be done in accordance w/MUTCD
Traffic Officers Required
Uniformed officers shall have a copy of the film permit in their possession and are required to confirm that all traffic control signage devices are in place.

Please see attached document Larchmont (closure) btwn Melrose & Clinton - Waldo.pdf

Equipment on Location

Type	Quantity
5 or 10 ton trucks	3
5 Ton Truck	2
Cast/Crew vehicles	100

Personnel on Location

Type	Quantity
Cast	6
Extras	25
Off-Duty/Retired LAPD Officer(s)	2

NOT A PERMIT

FilmL.A., Inc.
6255 W Sunset Blvd, 12th Floor
Hollywood, CA 90028
t: (213)977-8600 - f: (213)977-8601
www.filmla.com

Summary Information — Location

Permit Number F00153719
Production Company WALDO FILM PRODUCTIONS LLC
Insured Company WALDO FILM PRODUCTIONS LLC
Production Title WALDO

Location Manager CARLYN CC COUCH
Primary Phone Mobile - 917-474-1207
Secondary Phone

Catering Truck	1
Cube Trucks	3
Generator	1
Honey Wagons	1
Motor Homes	1
Picture vehicles	5
Portable restrooms	1
Trailers	4
Vans	4

Filming Activities Camera in car; Camera on sticks; Car-to-Car; Drive by; Drive ups & away; Driving shots; Equipment on sidewalk, in curb lane & across street; Exterior Dialogue; Exterior establishing shots; Intermittent pedestrian control; Intermittent traffic control - 2 minutes standard; Near hits & misses; aCTOR DRIVING CAR HAS A NEAR MISS , CAR SWERVES PULLS OFF FAST, ACTOR RIDING BIKE RUNS INTO CAR ; CANCEL LOCATION;

Jurisdiction **Political:** Los Angeles City - Council District 13 **Police:** Los Angeles Police Department **Fire:** Los Angeles City

Thomas Guide **Page:** 593 **Grid:** F6

Approvals LOS ANGELES CITY DEPARTMENT OF PUBLIC WORKS — Vanessa Martin
LOS ANGELES CITY POLICE DEPARTMENT — Irene Martinez

Parking
Base Camp 5951 Hollywood Blvd, Los Angeles, CA, 90028
Location Type :
Other Location
Crew Parking 5951 Hollywood Blvd, Los Angeles, CA, 90028
Location Type :
Other Location

Posting "No Parking" signs E/S LARCHMONT BLVD., MELROSE AVE. - ROSEWOOD AVE. CANCEL POSTING

Approximate Footage County Parking **Log Number** 247892

Date(s) 7/21/2019 to 7/21/2019 **Time(s)** 07:00 to 22:00

Lane / Full Closure NORTH BOUND DIRECTIONAL CLOSURE - LARCHMONT BLVD., MELROSE

NOT A PERMIT

FilmL.A., Inc.
6255 W Sunset Blvd, 12th Floor
Hollywood, CA 90028
t: (213)977-8600 - f: (213)977-8601
www.filmla.com

Summary Information — Location

Permit Number	F00153719	**Location Manager**	CARLYN CC COUCH
Production Company	WALDO FILM PRODUCTIONS LLC	Primary Phone	Mobile - 917-474-1207
Insured Company	WALDO FILM PRODUCTIONS LLC	Secondary Phone	
Production Title	WALDO		

AVE. - CLINTON ST.

Approximate Footage 0 - 300

Date(s) 7/21/2019 to 7/21/2019 **Time(s)** 12:00 to 21:00

NOT A PERMIT

SPECIAL FILMING CONDITIONS
THE ARTS DISTRICT

The Special Film Conditions described below will be included in the terms and conditions of permits issued for filming in this area and are in addition to the standard terms and conditions applicable to filming permits generally. While these Special Filming Conditions will be included as terms if a permit for filming in this are is issued, they are not intended to, and do not, establish the criteria or standards for determining whether or not a particular permit(s) will be issued for this area. The decision whether or not a particular permit(s) will be issued is vested in the discretion of the appropriate City or County department or their designees (including FilmL.A.), to be exercised consistent with public health, safety and general welfare, and applicable land-use ordinances.

This is a mixed-use area that includes manufacturing facilities, warehouses, artists/artisans and residents. These Special Conditions apply to the area roughly between 1st Street and 7th Street and between Alameda Avenue and the LA River. Within the past ten years, this area has experienced an influx of permanent residents into what was predominantly a light to heavy manufacturing zone for over 75 years.

The motion picture industry has amicably co-existed with the businesses and residents of this area for decades and desires to continue to do so. These Conditions are designed to promote cooperation between film companies, local businesses and residents so that each group can effectively utilize this diverse area. Violation of any of the conditions as outlined below may result in permit revocation or other administrative action.

- Affected residents/merchants and businesses must be notified at least two days in advance of the first day of filming or the first day of any substantial set preparation for productions that:
  - Request parking restrictions on the following public streets: Traction Avenue, East 2nd Street (except Alameda Street to Garey Street), East 3rd Street, Vignes Street, Molino Street (Palmetto Street to 4th Street only)
  - Request a street closure
  - Involve any special effects, gunfire, audible playback, helicopter activity, or other disruptive activities
  - FilmL.A. or the production company shall consult a designated community representative when an applicant requests a permit with less than two days notice under the above circumstances
- Posting on more than one side of Traction Avenue, East 2nd Street (except Alameda to Garey), East 3rd Street (except Vignes to Santa Fe), Vignes Street, Molino from 4th Street to Palmetto, Hewitt from Palmetto to 4th Street, 4t Street from Colyton to Molino requires a notification to a designated person in the building where alternate parking is not provided. Posting on both sides of the above streets is allowed without signatures on Sundays.
- When "No Parking" signs are posted on both sides of Hewitt between 4th Street and Traction Avenue, Art Share (213-687-4278) and Bedlam (213-909-1512) must be notified.
- Posting for equipment and/or picture, other than the streets listed above, will be reviewed on a street by street basis and may not exceed 450 linear feet. Additional posting may be granted if there is a majority of support from affected residents/businesses/merchants, and indicated on the permit. After filming is completed, companies are requested, as a courtesy (only LADOT is to touch the posting signs), to turn all "No Parking" signs around so that they face the opposite direction.

NOT A PERMIT

- Companies must provide adequate detour and directional signage when street closures are in place, conforming as much as possible to current LADOT standards and practices. Detour routes must accommodate large, semi and tractor trailer trucks.

- The Arts District is home to many art gallery openings and live, local theater. When the following locations are directly impacted, notification is required if in conflict with a scheduled event at the Downtown Playhouse (929 E. 2nd Street 213-626-6909) and Art Share LA (801 E. 4th Place 213-687-4278).

- Productions filming near residential buildings after midnight or before 6:00am are required to notify designated representatives of the proposed activity. Contact information for building representatives will be made available on request from the community filming liaison (Jonathan Jerald 213-814-7164).

- Crew with walkie-talkies must wear headsets when filming after 12:00 am and before 6:00 am.

- Changeable Message Signs (CMS) will be required on the day(s) of filming activity that requires a full closure on the 1st, 4th and 6th Street Bridges. CalTrans/LADOT approved notification signs are sufficient and must be in place in advance of filming activity and must include the dates and times of closures.

- Cast/Crew are not permitted to park on the area streets. Off-street parking must be provided for personal vehicles.

- Generators are to be placed as far away from residential buildings as possible. Placement will be considered on a case-by-case basis.

- Production companies are required to completely remove all trash, food, cardboard boxes, etc. from the general vicinity at the end of each filming day. Production companies will be held responsible for the actions of the catering companies they employ to provide food for the cast and crew.

- Food should not be given directly to the homeless persons in the area. Production companies wishing to help the homeless should do so though one of the service providers in the downtown area.

- FilmL.A will monitor frequency and look for ways to mitigate the impacts of filming prior to placing a location off limits.

- Unless a signature survey is completed, the west side of Mateo Street between 4th Place and Palmetto Street must be kept clear of equipment, vehicles, condors and lights. This area, however, may be used for camera placement between the hours of 7:00 am and 10:00 pm only.

- When filming take place after 10:00 pm or before 7:00 am, generators are to be placed as far as possible away from residential buildings and lights are to be screened to avoid disturbing nearby residents.

- The Molino Loft buildings (500 and 530 Molino Street) and Marc Free should be notified (310-871-2652) for filming activity or parking restrictions along 4th Place between Molino and Mateo [the curve].

NOT A PERMIT

- Due to the mixed use nature of the neighborhood, productions wishing to utilize space along the west side of Santa Fe Ave. between 2nd and 3rd Streets and the north side of 3rd Street from Santa Fe Avenue to west 100 feet must obtain a signature from Valerie Mitchell or designated representative (213-687-3987).

- Frequent filming in the area of Vignes and 2nd Streets along with the high demand for parking in the area requires that posted "No Parking" on Vignes Street between 1st Street and 2nd Street shall be limited to no more than 200 feet, unless alternate parking or notification are provided to a designated representative from the building.

- The area near 3rd and Traction Avenue is home to many small businesses that have greatly helped to develop the area. In order to be sensitive to these businesses it is necessary for production companies to obtain signatures from the following businesses when there are filming activities or parking on the 700 block of 3rd Street between Traction Avenue and Hewitt Street: Zip Fusion- Jason Ha (744 E. 3rd Street, 213-680-3770); Lakich Studio-Lily Lakich (704 Traction Avenue, 213-620-8641); Ay Carrumba (714 Traction Avenue, 213-620-0274); Wurstkuche Sausage Grill- Joseph Petruzulli (800 E 3rd St, 213-667-4444); Blue Dahlia (738 E 3rd St, 213 613-0621)

- Outdoor food preparation using charcoal or gas grills must be at least 100 feet away from any residential building.

NO PERMIT

Permit #F00153719

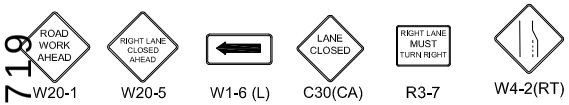

Ⓢ TRAFFIC SIGNAL

● TRAFFIC CONE

TYPE I W/ SIGN

HIGH LEVEL WARNING DEVICE

ALL TRAFFIC CONTROL WILL BE INSTALLED TO MEET OR EXCEED THE LATEST CA-MUTCD MINIMUM REQUIREMENTS

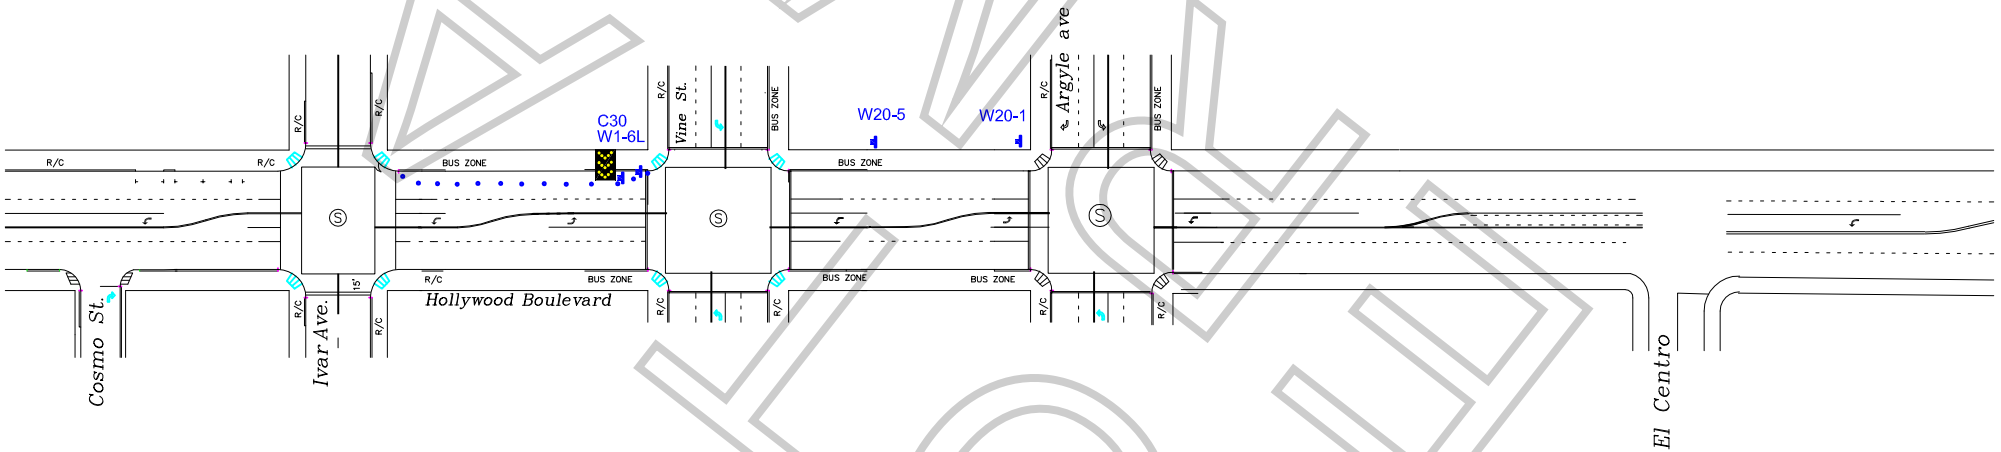

WORK ZONE TRAFFIC CONTROL PLAN
GENERAL NOTES

1. DATE/TIME: 7-20-19 FROM 06:00 HOURS TO 13:00 HOURS.

2. ALL SIGNING, STRIPING, AND TRAFFIC CONTROL DEVICES SHALL CONFORM TO THE (CURRENT) STATE OF CALIFORNIA DEPARTMENT OF TRANSPORTATION (CALTRANS) STANDARD PLANS AND STANDARD SPECIFICATIONS, CALIFORNIA MUTCD, AND ANY ADDENDUMS THERETO, AND AS SHOWN ON THESE PLANS, SYMBOLS AND ABBREVIATIONS USED ARE SHOWN ON CALTRANS STANDARD PLANS.
3. THERE WILL BE NO INTERFERENCE WITH TRAFFIC SIGNALS OR CROSSWALKS.
4. CONES WILL BE 28" MINIMUM HEIGHT AND HAVE REFLECTORIZED SLEEVES FOR NIGHT WORK.
5. POLICE WILL DIRECT TRAFFIC IF NECESSARY.

TCP FOR: WALDO

LOCATION: N/S CURB LANE - HOLLYWOOD BLVD
VINE ST TO IVAR AVE
LOS ANGELES, CALIFORNIA

CONTACT: CC
PH# 917-474-1207
DENISE WHEELER
OFFICE# 818-347-9929

JCL TRAFFIC SERVICES
(213) 622-9775
C31-CA Lic # 805357

DATE	REVISIONS	DRAFTER: MARIO MENJIVAR
		SCALE: N.T.S.
		FILM LA: CL

FINAL COPY

Permit #F00153719

Appointment of Film Permits Unlimited, Inc.
As Authorized Agent and representative

I certify that I am a representative of Waldo Film Production ("Principal") and am authorized to enter into binding contractual agreements on it's behalf. I further certify that I am authorizes by Principal to appoint other representatives and agents for Principal and to give such representatives and agents authority to enter into and bind Principal to agreements relating to the issuance of and compliance with location film (e.g. theatrical, television, commercial and other motion picture filming) and still photographic permits, including the permits themselves and any riders to such permits. Acting on behalf of Principal in my capacity as its authorized representative, I appoint Film Permits Unlimited, Inc. and it's employees and agents ("FPU") as Principal's authorized representatives and agents to apply for location film (e.g. theatrical, television, commercial and other motion picture filming) and still photographic permits on behalf of Principal through Film LA, Inc., any city and county, or through any other jurisdiction: to negotiate, discuss, accept, modify, agree to and bind Principal to the terms and conditions of such permits (including all restrictions and /or community guidelines applicable to any such permit): and to execute such permits on behalf of Principal. Principal understands, acknowledges and agrees that it (and/or its insurer) remains responsible and liable for all obligations imposed by or Incidental to any permit or rider issued to Principal signed by an employee or agent of (including any coordinator, runner or messenger used by) FPU. Principal further agrees to comply with the terms and conditions of any such permits and hereby appoints FPU as an authorized representative to facilitate compliance with such terms and conditions following issuance of any such permits and to enter into agreements for Principal with respect thereto. Any person, agency, entity, or organization (including Film LA, Inc. and any city county or other jurisdiction) may rely upon this appointment and need not obtain further authorization for any act described herein. An original or faxed copy of this appointment shall be sufficient, and may be treated as an original for all purposes. The appointment may be revoked by Principal at any time in writing, but in any case, shall expire one (1) year from the date of execution set forth below.

I declare under penalty of perjury under the laws of the State of California that I am authorized to appoint FPU as agent for Principal, and based upon that authority I hereby appoint FPU as Principal's agent as set forth herein.

Dated: 7/11/19

Waldo Film Production
Name of Principal

By: _____
Representative's Signature

Carlyn Couch
Print Representative's Name

Location Manager
Representative's title

_____

_____
Principal's Address

(917) 474-1207
Principal's Telephone

Film Permits Unlimited, Inc.
Phone (818) 347-9929
Fax (818) 347-9784

Please sign and fax back
Principal = Name of Company

NO PERMIT

Permit #F00153719

TRAFFIC SIGNAL

TRAFFIC CONE

TYPE I W/ SIGN

FLASHING ARROW SIGN (FAS)

ALL TRAFFIC CONTROL WILL BE INSTALLED TO MEET OR EXCEED THE LATEST CA-MUTCD MINIMUM REQUIREMENTS

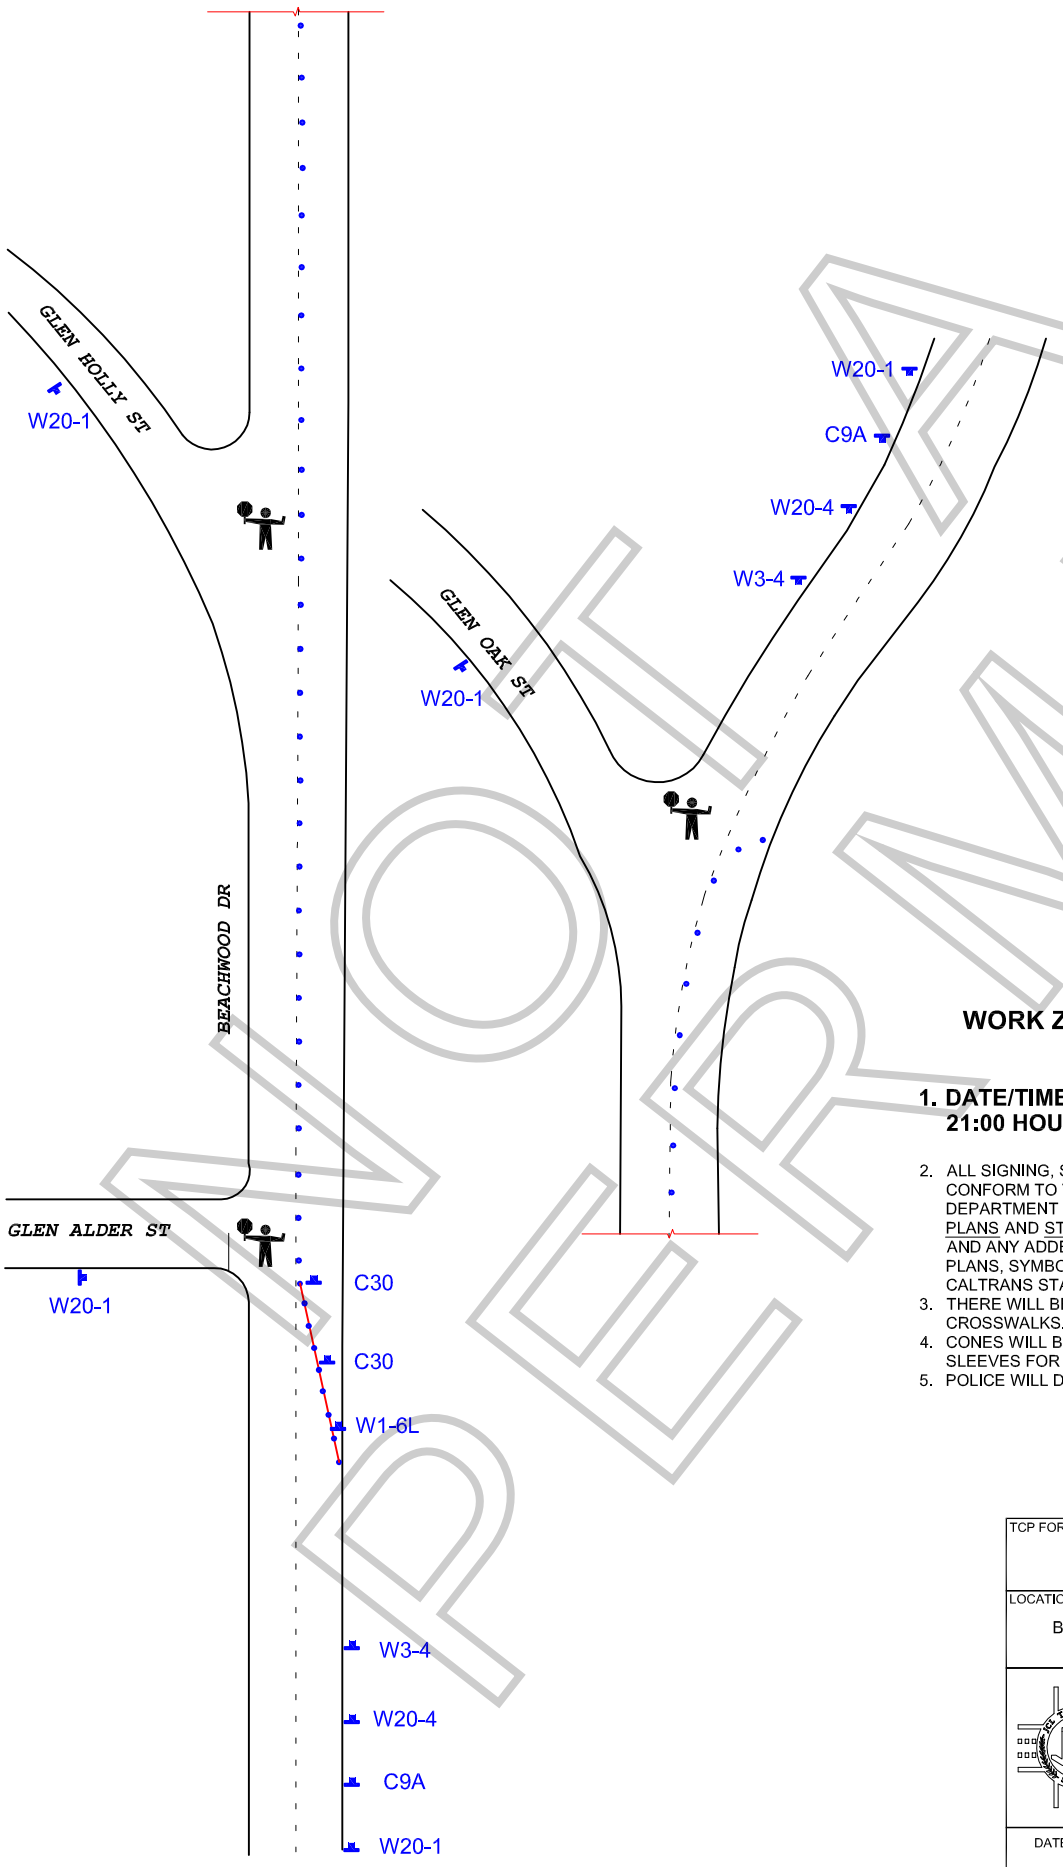

WORK ZONE TRAFFIC CONTROL PLAN GENERAL NOTES

1. **DATE/TIME: 7-20-19 FROM 15:00 HOURS TO 21:00 HOURS.**
2. ALL SIGNING, STRIPING, AND TRAFFIC CONTROL DEVICES SHALL CONFORM TO THE (CURRENT) STATE OF CALIFORNIA DEPARTMENT OF TRANSPORTATION (CALTRANS) STANDARD PLANS AND STANDARD SPECIFICATIONS, CALIFORNIA MUTCD, AND ANY ADDENDUMS THERETO, AND AS SHOWN ON THESE PLANS, SYMBOLS AND ABBREVIATIONS USED ARE SHOWN ON CALTRANS STANDARD PLANS.
3. THERE WILL BE NO INTERFERENCE WITH TRAFFIC SIGNALS OR CROSSWALKS.
4. CONES WILL BE 28" MINIMUM HEIGHT AND HAVE REFLECTORIZED SLEEVES FOR NIGHT WORK.
5. POLICE WILL DIRECT TRAFFIC IF NECESSARY.

TCP FOR:	WALDO
LOCATION:	E/S CURB AND ADJACENT LANE OF BEACHWOOD DR BTWN GLEN ALDER TO GLEN OAK LOS ANGELES, CALIFORNIA
CONTACT:	DENISE WHEELER OFFICE# 818-347-9929 CC PH# 917-474-1207
	JCL TRAFFIC SERVICES (213) 622-9775 C31-CA Lic # 805357
DATE / REVISIONS	DRAFTER: MARIO MENJIVAR SCALE: N.T.S. FILM LA: CL

NOT A PERMIT

Permit #EQ01537319

TRAFFIC SIGNAL

TRAFFIC CONE

TYPE I W/ SIGN

HIGH LEVEL WARNING DEVICE

ALL TRAFFIC CONTROL WILL BE INSTALLED TO MEET OR EXCEED THE LATEST CA-MUTCD MINIMUM REQUIREMENTS

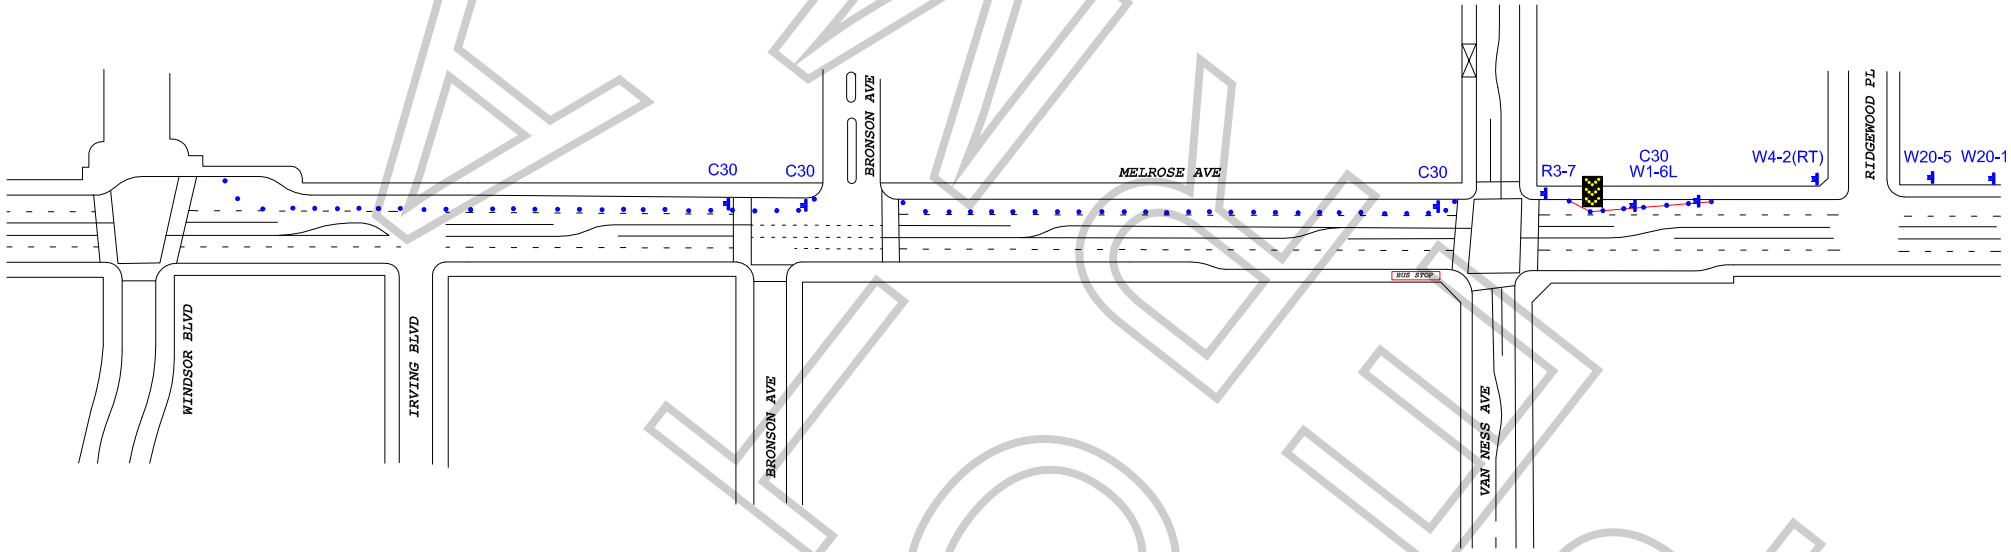

WORK ZONE TRAFFIC CONTROL PLAN
GENERAL NOTES

1. DATE/TIME: 7-21-19 FROM 06:00 HOURS TO 20:00 HOURS.

2. ALL SIGNING, STRIPING, AND TRAFFIC CONTROL DEVICES SHALL CONFORM TO THE (CURRENT) STATE OF CALIFORNIA DEPARTMENT OF TRANSPORTATION (CALTRANS) STANDARD PLANS AND STANDARD SPECIFICATIONS, CALIFORNIA MUTCD, AND ANY ADDENDUMS THERETO, AND AS SHOWN ON THESE PLANS, SYMBOLS AND ABBREVIATIONS USED ARE SHOWN ON CALTRANS STANDARD PLANS.
3. THERE WILL BE NO INTERFERENCE WITH TRAFFIC SIGNALS OR CROSSWALKS.
4. CONES WILL BE 28" MINIMUM HEIGHT AND HAVE REFLECTORIZED SLEEVES FOR NIGHT WORK.
5. POLICE WILL DIRECT TRAFFIC IF NECESSARY.

TCP FOR: WALDO

LOCATION:
NORTH SIDE CURB LANE CLOSURE
MELROSE AVE FROM WINDOR BLVD TO VAN NESS AVE
LOS ANGELES, CALIFORNIA

CONTACT: DENISE WHEELER
OFFICE# 818-347-9929
CC
PH# 917-474-1207

JCL TRAFFIC SERVICES
(213) 622-9775
C31-CA Lic # 805357

DATE	REVISIONS	DRAFTER: MARIO MENJIVAR
7-17-19	NEW HOURS	SCALE: N.T.S.
		FILM LA: CL

ALTA VISTA

Permit #E0153719

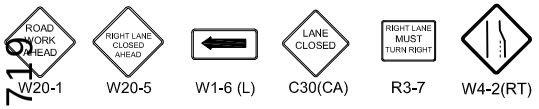

Ⓢ TRAFFIC SIGNAL

TRAFFIC CONE

TYPE I W/ SIGN

HIGH LEVEL WARNING DEVICE

ALL TRAFFIC CONTROL WILL BE INSTALLED TO MEET OR EXCEED THE MUTCD AND WATCH MINIMUM REQUIREMENTS

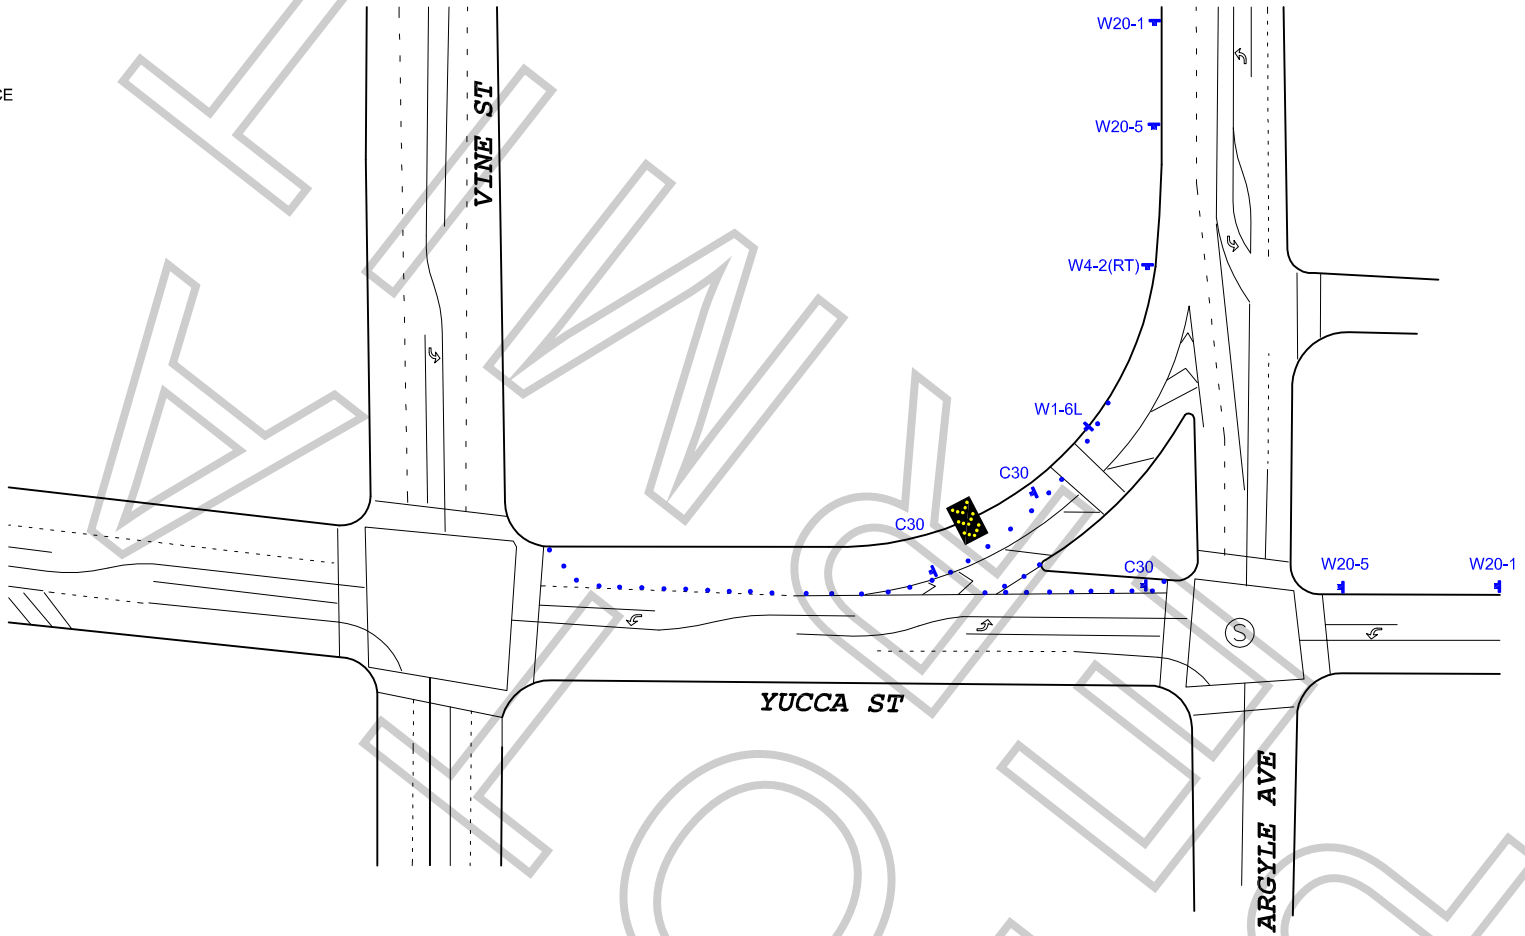

FINAL

WORK ZONE TRAFFIC CONTROL PLAN
GENERAL NOTES

1. DATE/TIME: 7-20-19 FROM 11:00 HOURS TO 16:00 HOURS.

2. ALL SIGNING, STRIPING, AND TRAFFIC CONTROL DEVICES SHALL CONFORM TO THE (CURRENT) STATE OF CALIFORNIA DEPARTMENT OF TRANSPORTATION (CALTRANS) STANDARD PLANS AND STANDARD SPECIFICATIONS, CALIFORNIA MUTCD, AND ANY ADDENDUMS THERETO, AND AS SHOWN ON THESE PLANS, SYMBOLS AND ABBREVIATIONS USED ARE SHOWN ON CALTRANS STANDARD PLANS.
3. THERE WILL BE NO INTERFERENCE WITH TRAFFIC SIGNALS OR CROSSWALKS.
4. CONES WILL BE 28" MINIMUM HEIGHT AND HAVE REFLECTORIZED SLEEVES FOR NIGHT WORK.
5. POLICE WILL DIRECT TRAFFIC IF NECESSARY.

TCP FOR:	WALDO
LOCATION:	N/S CURB & ADJACENT LANE YUCCA ST FROM VINE ST TO ARGYLE TRIANGLE LOS ANGELES, CALIFORNIA
CONTACT:	DENISE WHEELER OFFICE# 818-347-9929 CC PH# 917-474-1207
	JCL TRAFFIC SERVICES (213) 622-9775 C31-CA Lic # 805357
DATE / REVISIONS	DRAFTER: MARIO MENJIVAR SCALE: N.T.S. FILM LA: CL

Permit #F00153719

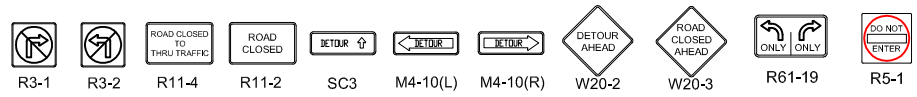

Ⓢ TRAFFIC SIGNAL

● TRAFFIC CONE

TYPE I W/ SIGN

HIGH LEVEL WARNING DEVICE

FLASHING ARROW SIGN (FAS)

ALL TRAFFIC CONTROL WILL BE INSTALLED TO MEET OR EXCEED THE LATEST CA-MUTCD MINIMUM REQUIREMENTS

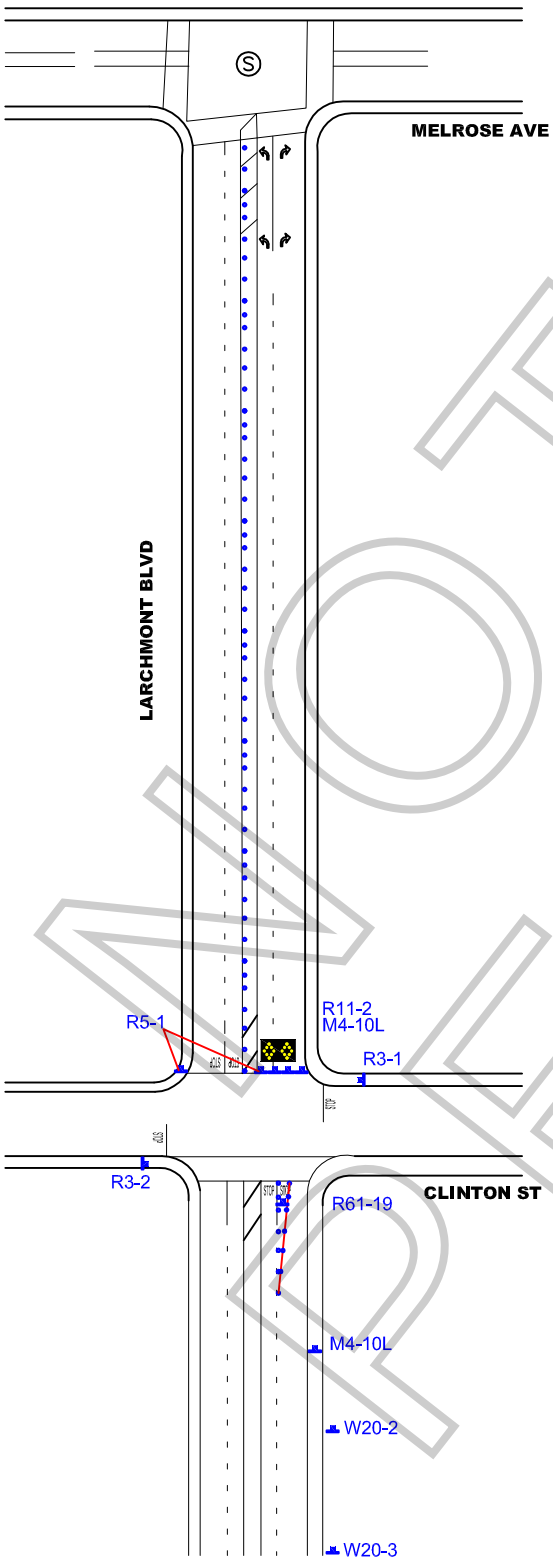

DETOUR ROUTE:

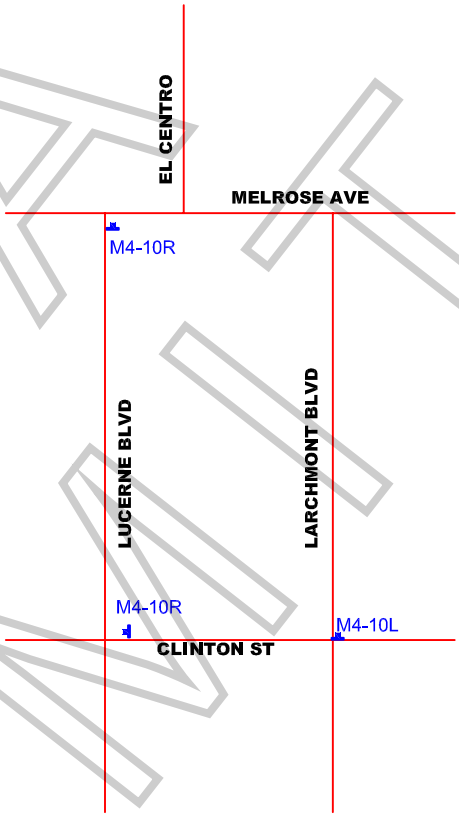

WORK ZONE TRAFFIC CONTROL PLAN GENERAL NOTES

1. DATE/TIME: 7-21-19 FROM 12:00 HOURS TO 21:00 HOURS.
2. ALL SIGNING, STRIPING, AND TRAFFIC CONTROL DEVICES SHALL CONFORM TO THE (CURRENT) STATE OF CALIFORNIA DEPARTMENT OF TRANSPORTATION (CALTRANS) STANDARD PLANS AND STANDARD SPECIFICATIONS, CALIFORNIA MUTCD, AND ANY ADDENDUMS THERETO, AND AS SHOWN ON THESE PLANS, SYMBOLS AND ABBREVIATIONS USED ARE SHOWN ON CALTRANS STANDARD PLANS.
3. THERE WILL BE NO INTERFERENCE WITH TRAFFIC SIGNALS OR CROSSWALKS.
4. CONES WILL BE 28" MINIMUM HEIGHT AND HAVE REFLECTORIZED SLEEVES FOR NIGHT WORK.
5. POLICE WILL DIRECT TRAFFIC IF NECESSARY.

TCP FOR:	WALDO
LOCATION:	NORTH BOUND CLOSURE - LARCHMONT BLVD FROM MELROSE TO CLINTON LOS ANGELES, CA
CONTACT:	DENISE WHEELER OFFICE# 818-347-9929 CC PH# 917-474-1207
	JCL TRAFFIC SERVICES (213) 622-9775 C31-CA Lic # 805357
DATE / REVISIONS	DRAFTER: MARIO MENJIVAR SCALE: N.T.S. FILM LA: CL

NOT A PERMIT